


ALT. PRIMARY BATH

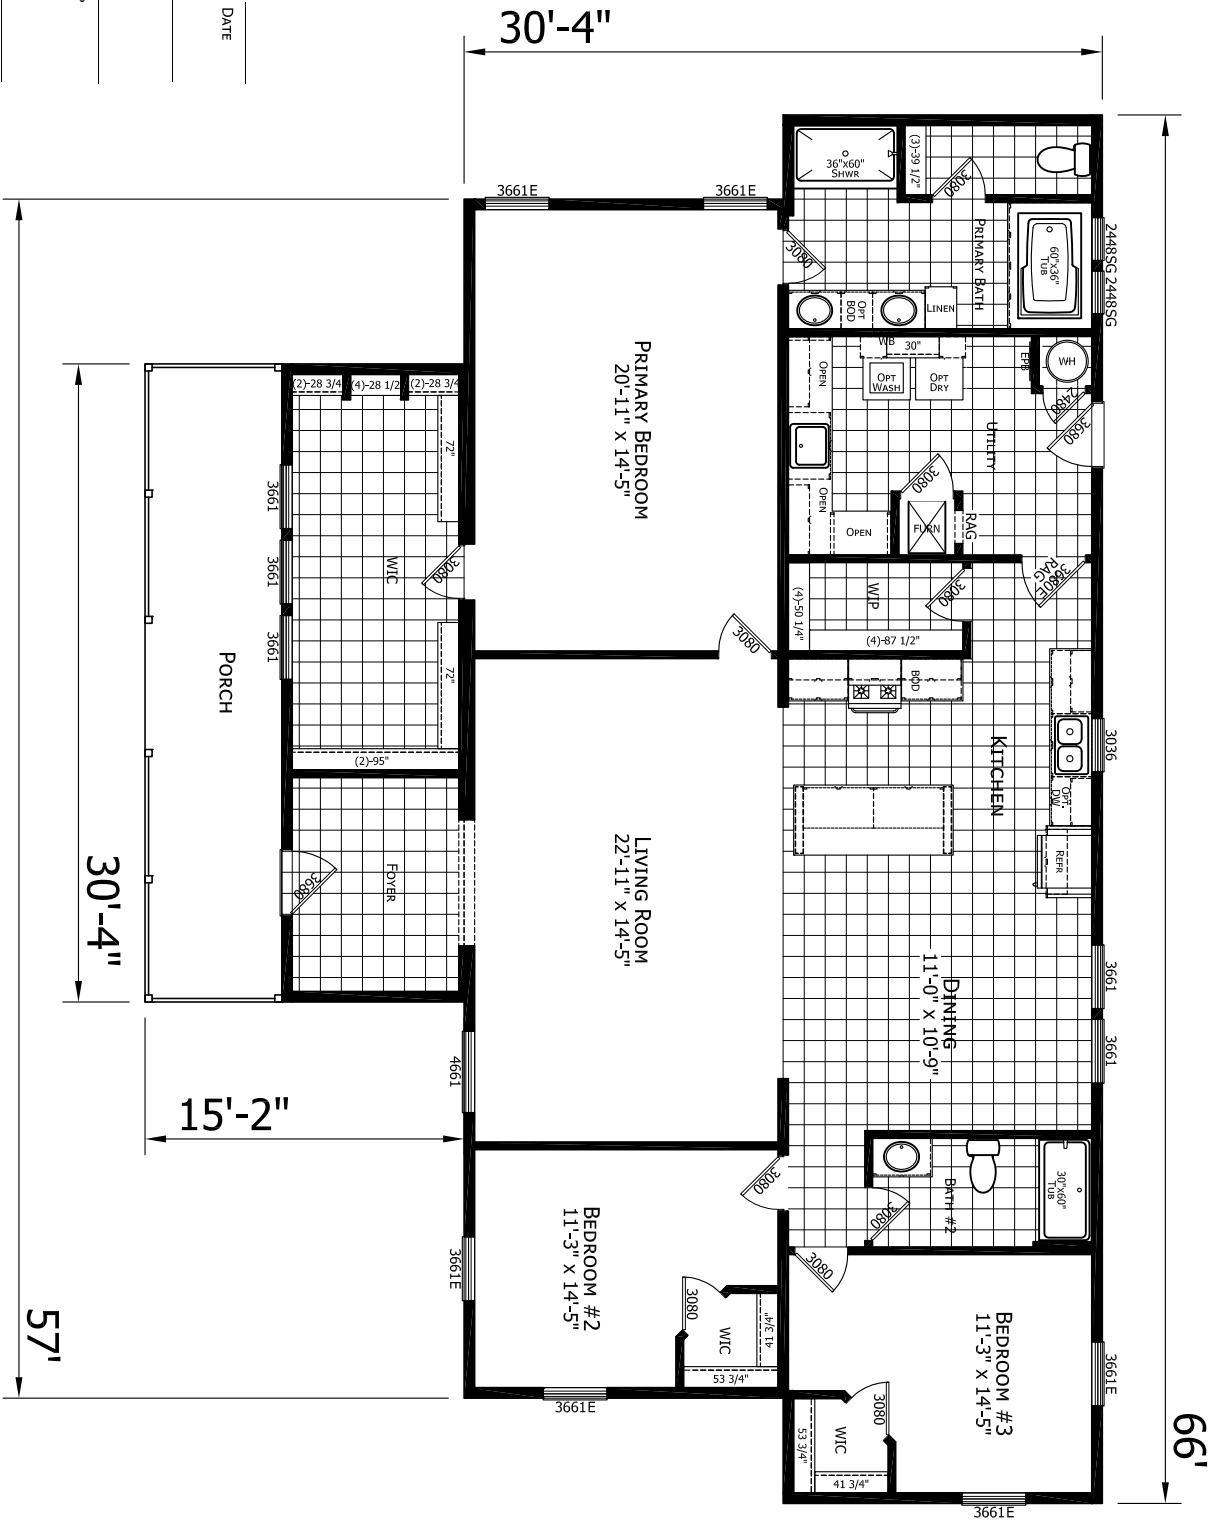

CUSTOMER SIGNATURE _____ (REV VERSION) _____ DATE _____

PHYSICAL SITE ADDRESS (OR CROSS ROADS) _____

CITY _____ STATE _____ ZIP _____

QUOTE _____ ESTIMATED SHIPPING DATE _____

MODIFICATIONS

PROJECT: 290-KBH 663TAS
66'-0" X 45'-6" 3BD 2BT

DRAWN BY: SKYLAR HIERONIMUS
DATE: 05-12-26
SCALE: 3/16" = 1'-0"

TITLE: BROCHURE
PLAN

SHEET: L-101

PROPRIETARY AND CONFIDENTIAL
THESE DRAWINGS ARE THE PROPERTY OF CHAMPION
COPYRIGHT © 1976-2008 BY CHAMPION



1600 ROME AVE., WORTHINGTON, MN 56187