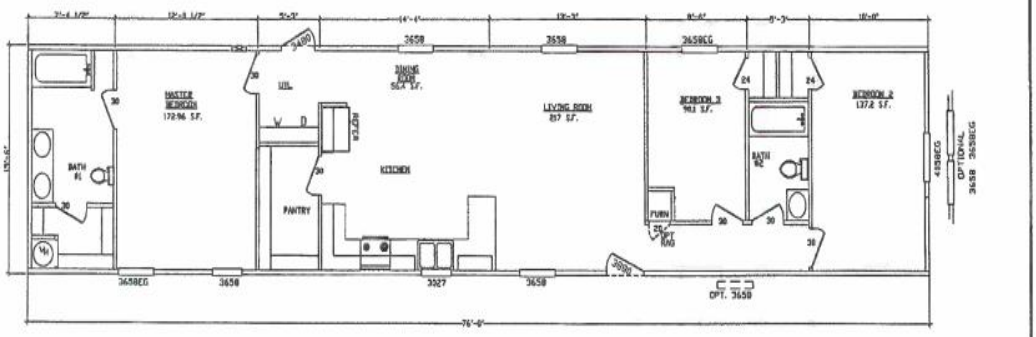

NOTES

1 RECEPT SHALL NOT BE INSTALLED WITHIN 30" OF TUB/SHOWER SPACE
2 ELECTRICAL WALL PLATES SHALL NOT BE INSTALLED WITHIN 5" OF A RANGE OR COOKTOP
3 ROOM TITLES INCLUDING (4) INDICATES SQUARE FOOTAGE HAS BEEN COMBINED FOR GLAZING/VENTING REQUIREMENTS
4 THIS FLOORPLAN MAY BE BUILT IN AN EXACT MIRROR IMAGE ABOUT ITS LENGTH (SIDE TO SIDE) AND /OR WIDTH (END TO END) AXIS POST AND SPLICE RANGE DIMENSIONS (FROM CHARTS) ARE TO BE STARTED AT THE REAR OF END TO END MIRROR IMAGES

THIS FLOOR PLAN AND ATTACHED OPTION DETAILS (IF APPLICABLE) IS DESIGNED TO MEET THE FOLLOWING STRUCTURAL REQUIREMENTS WIND ZONE(S) 1 ROOF LOAD(S) 20 30 LBS

ADVENTURE HOMES 1119 FULLER DR GARRETT, IN 46738	Drawn By: DRFTR Date: 04/18/21 Scale: NTS Rev: REV Rev Date: REV
Title: Floorplans	
Model #: 6763 WC	Sht #: FP 1