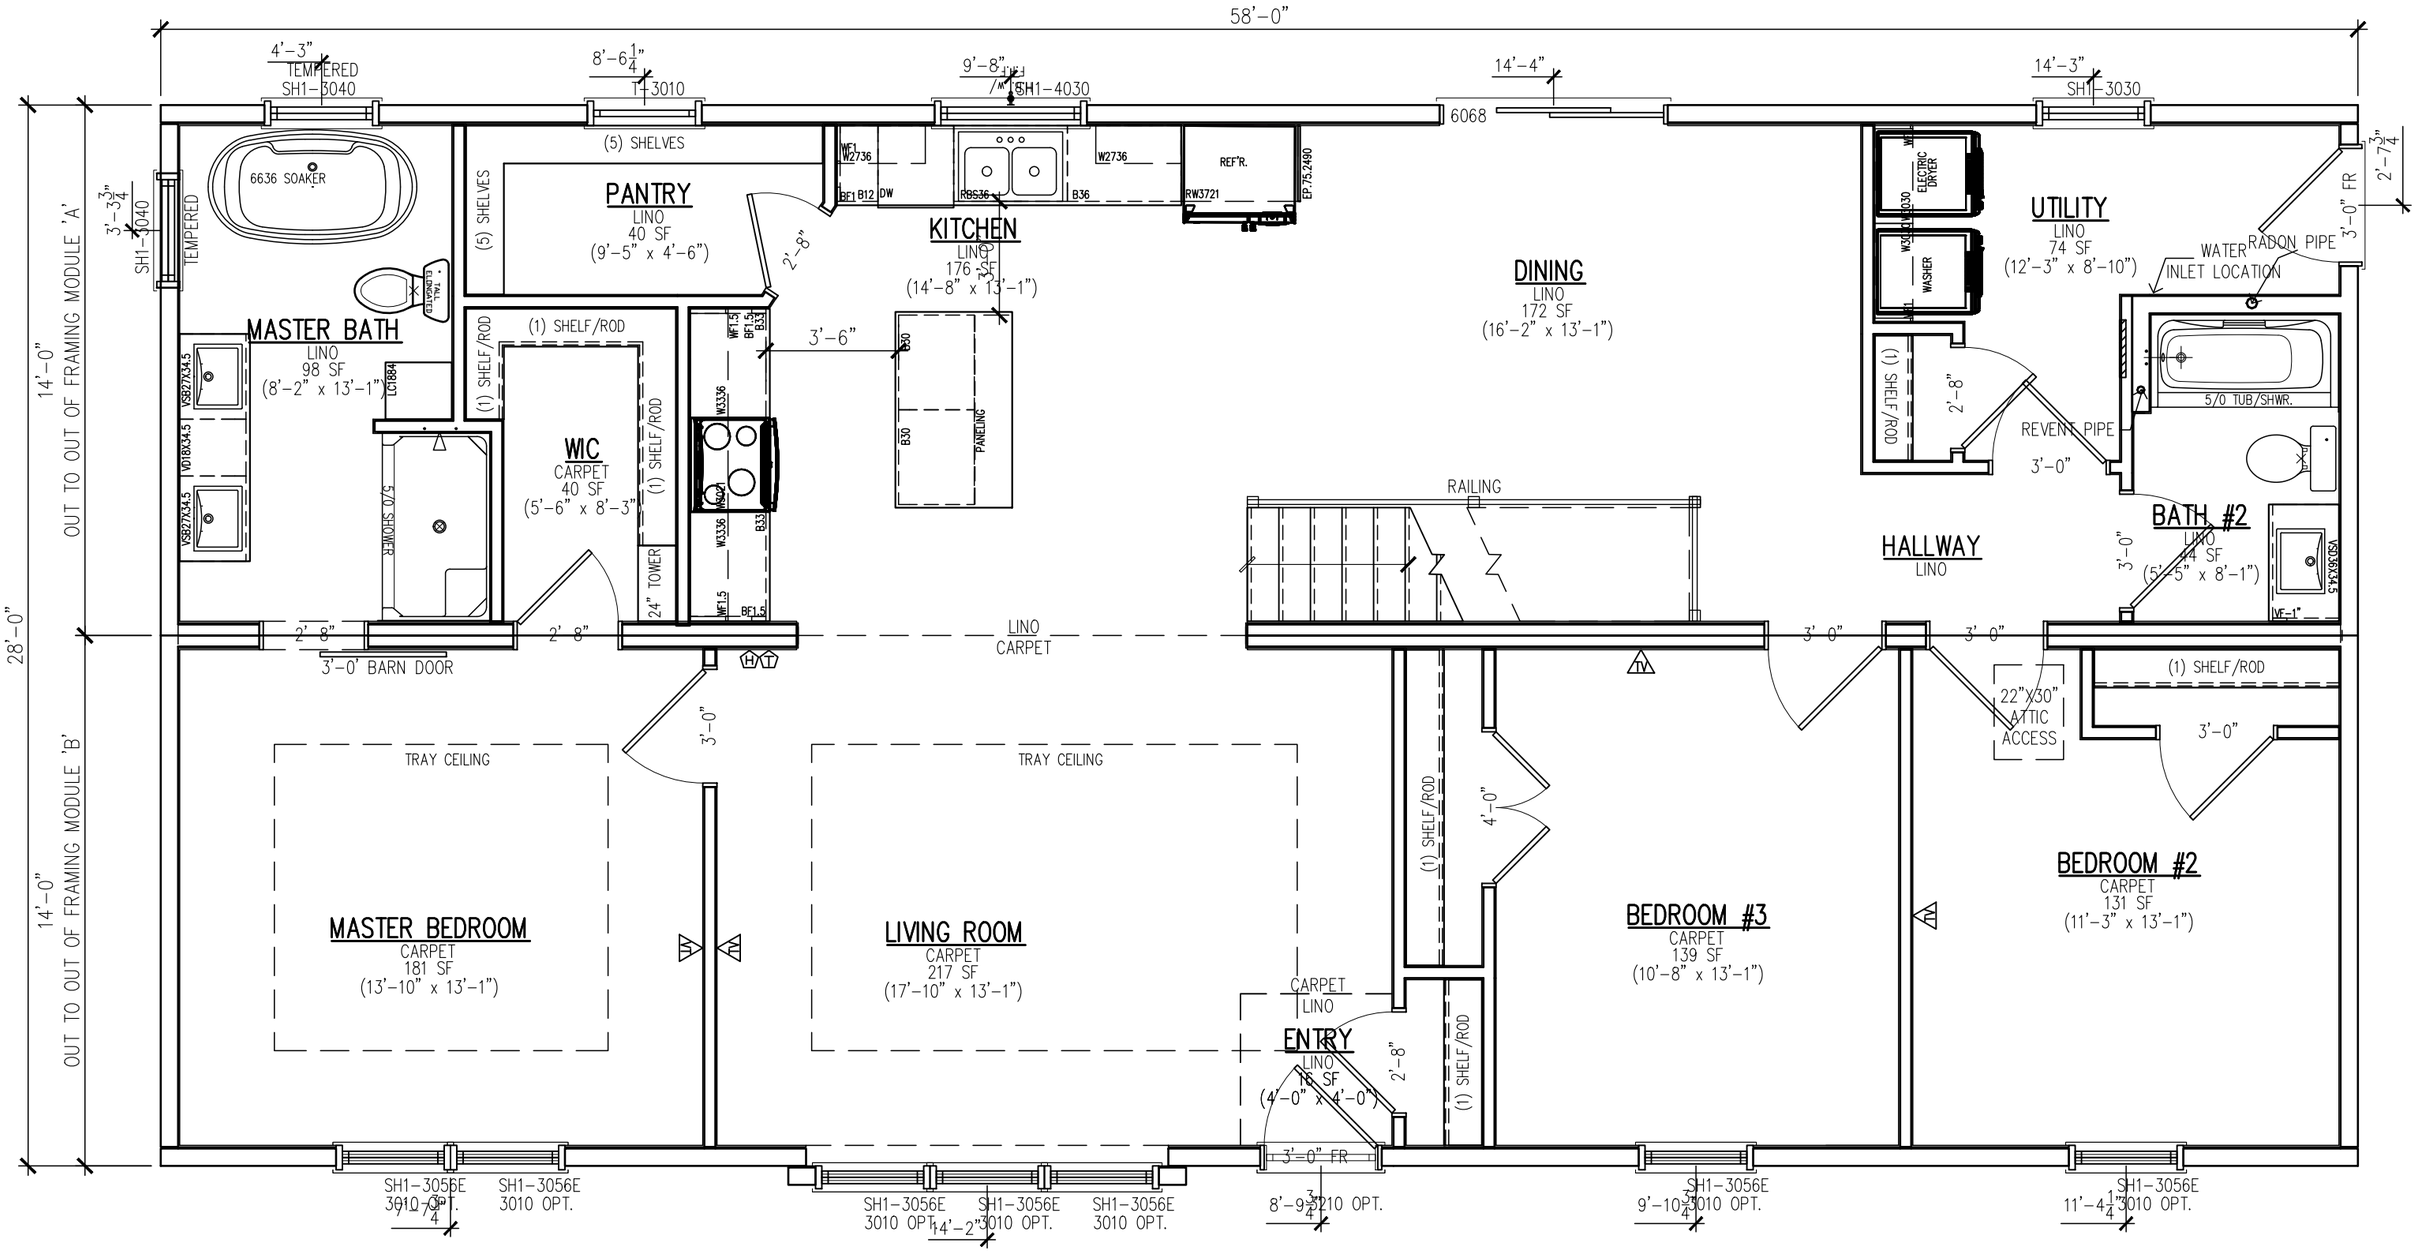

NORTHSTAR SYSTEMBUILT
203 Industrial Drive
Redwood Falls, MN
Ph: (507) 644-6600
Fx: (507) 644-6601

MAIN LEVEL FLOOR PLAN

NSXXXX	DEALER: X			PAGE: A1.1
DRAWN BY: ON	CUSTOMER: DAWSON			
DATE: 11/27/19	REV: X BY: X	DATE: X	SCALE:1/4"=1'-0"	